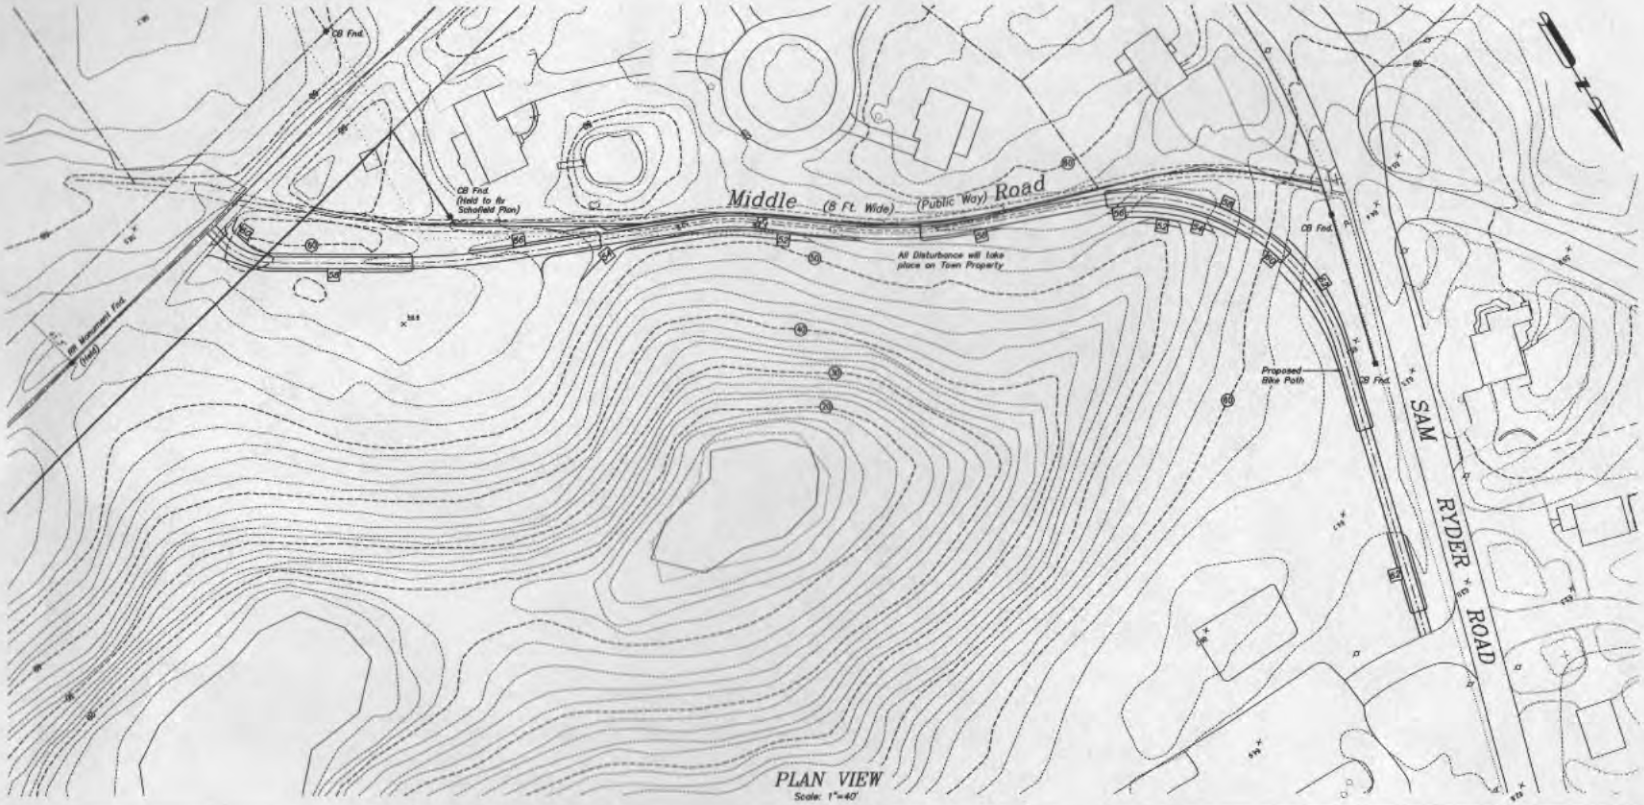

PLAN VIEW
Scale: 1"=40'

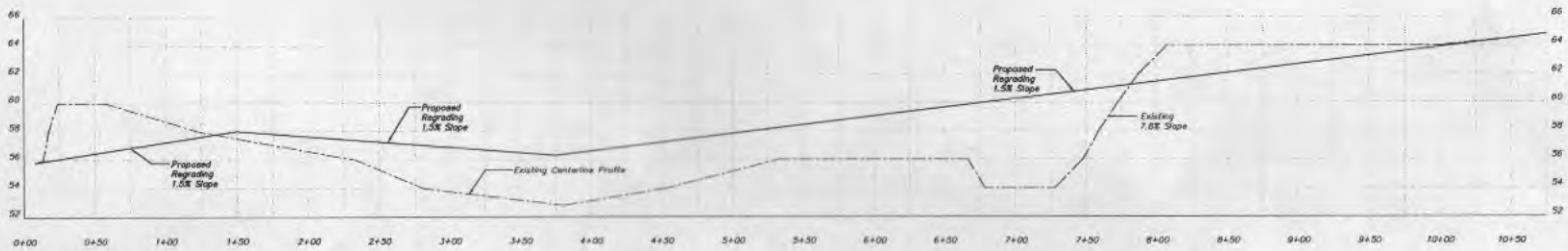

PROFILE
Horizontal Scale: 1"=40'
Vertical Scale: 1"=4'

TOWN OF CHATHAM
"VOLUNTEER PARK"

CLARK ENGINEERING LLC
156 Crowell Road Suite B, Chatham, MA. 02633
Tel.: (508) 945-5454; Fax.: (508) 945-5458

PLAN & PROFILE "C"

Rev. #	Description of Revision	Date
1	regraded pathway	08-19-08

Date: 07-28-2006
Scale: As Noted
Drawing No.: 0030140C
Sheet No.: 1 of 1