SEE SHEET 8

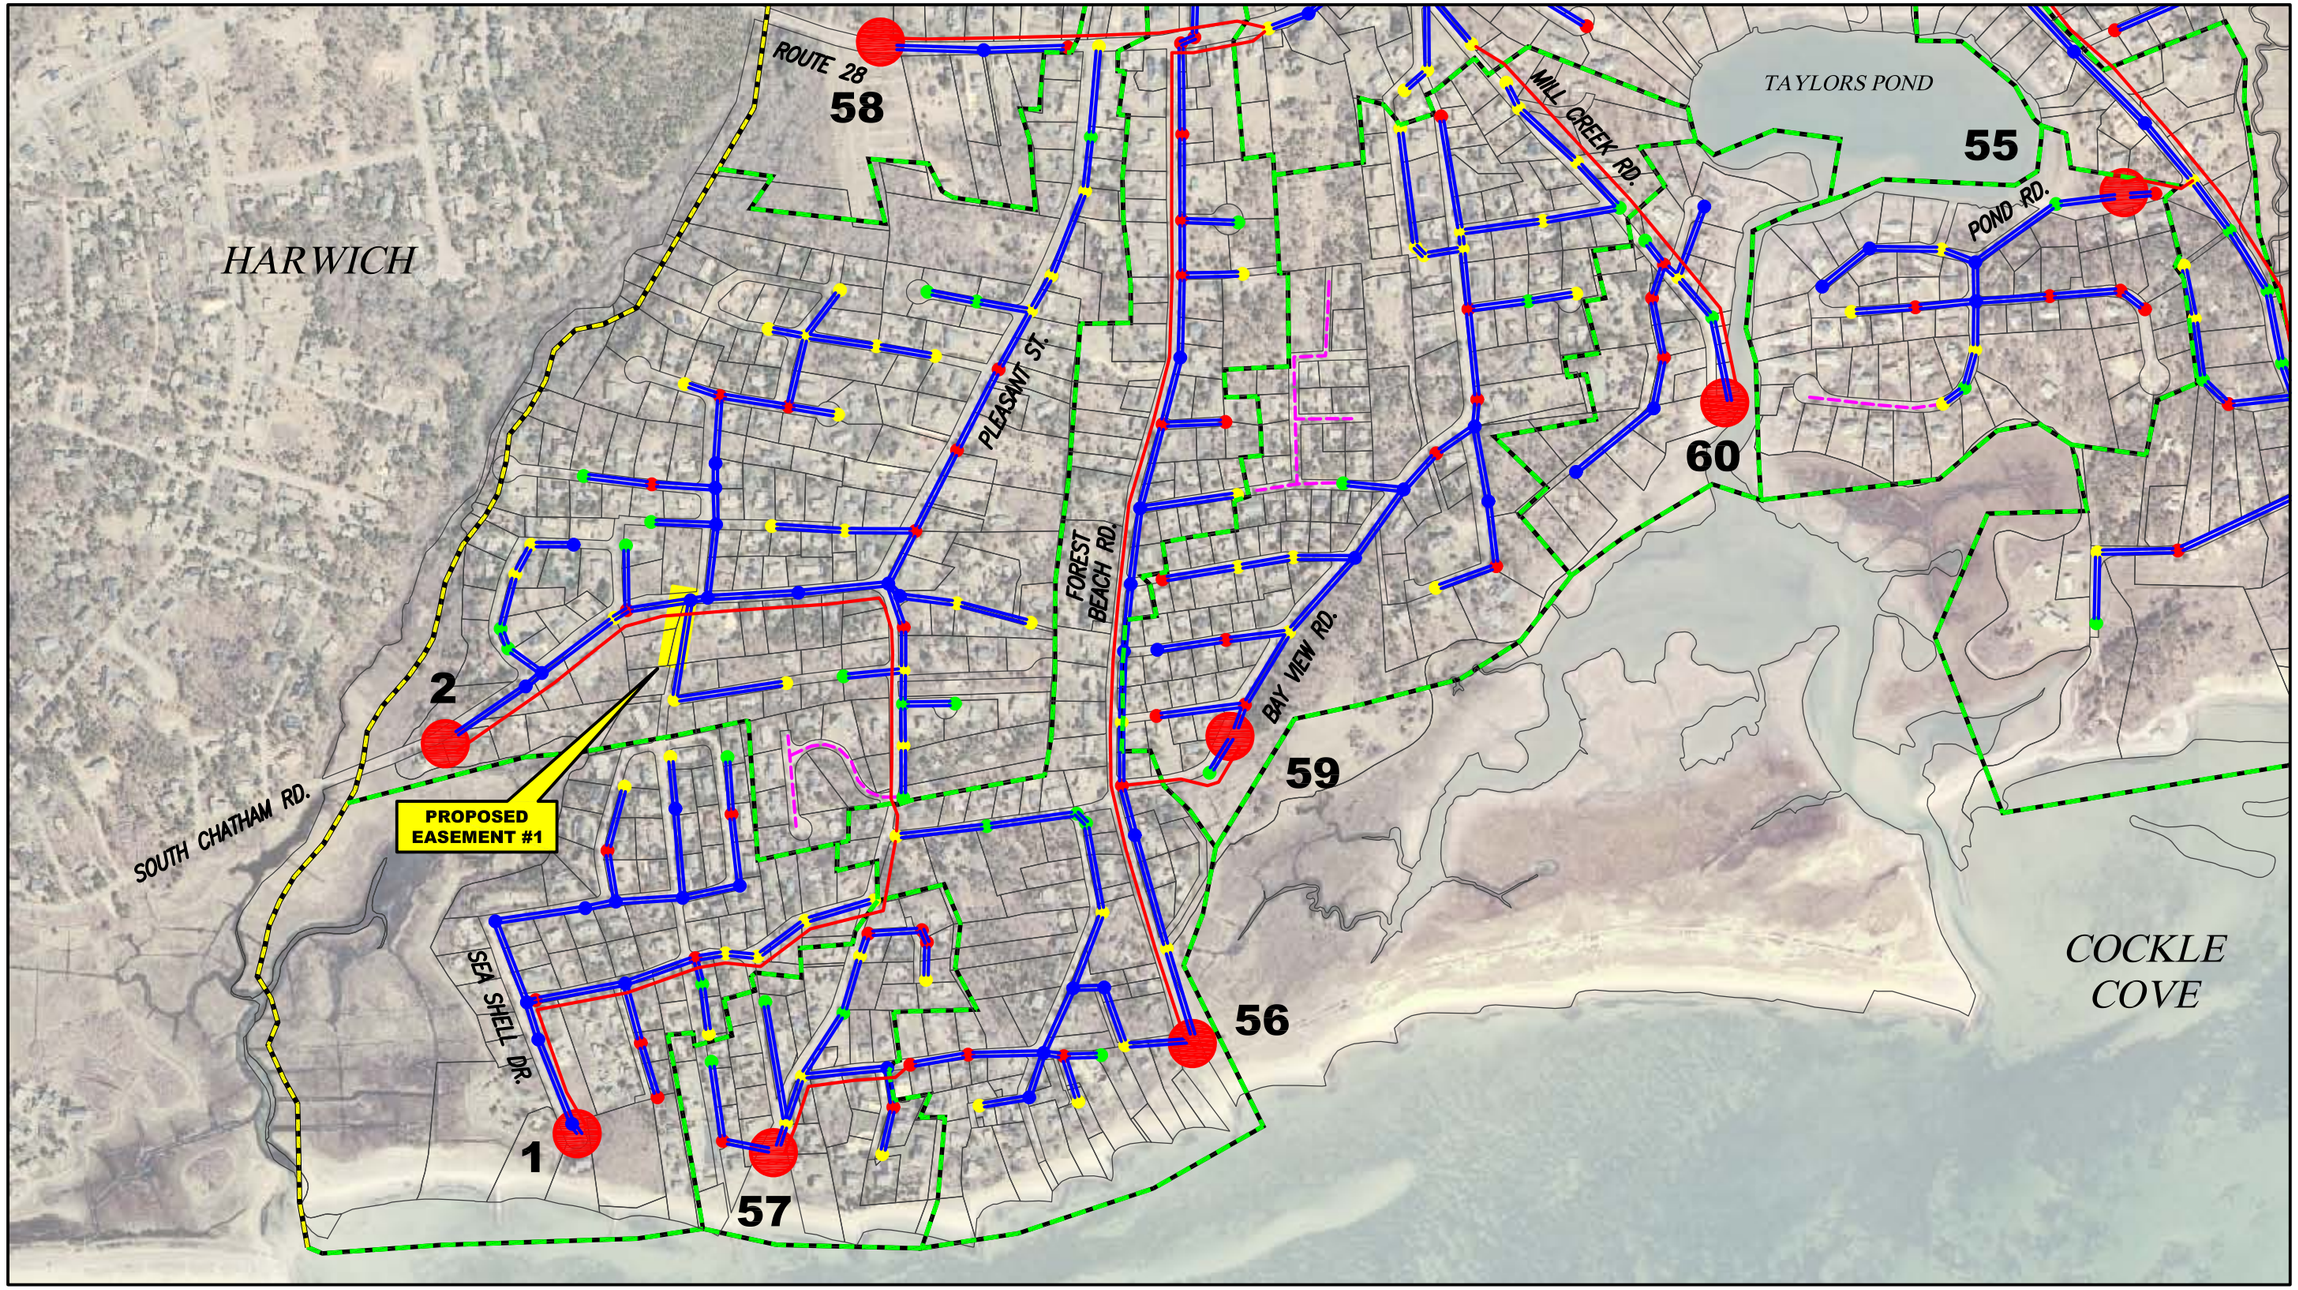

SEE SHEET 2

N
W E
S

SEWERSHED LOCUS

PRELIMINARY COLLECTION SYSTEM MEMORANDUM CS-1

500 0 250 500 1000

GRAPHIC SCALE: 1" = 500'

Stearns & Wheler, LLC
Environmental Engineers and Scientists
HYANNIS, MASSACHUSETTS
phone (508) 790-1707
web: www.stearnswheler.com

DATE: 4/14 JOB No.: 70098

TOWN OF CHATHAM
PRELIMINARY COLLECTION SYSTEM LAYOUT

SHEET 1
SEWERSHEDS #1, 2, 55, 56, 57, 58, 59, 60

RHK, 3/06, HYANNIS
J:\70098CHA\06 – Preliminary Design\Drawings\Fig\Revised 3-3-06